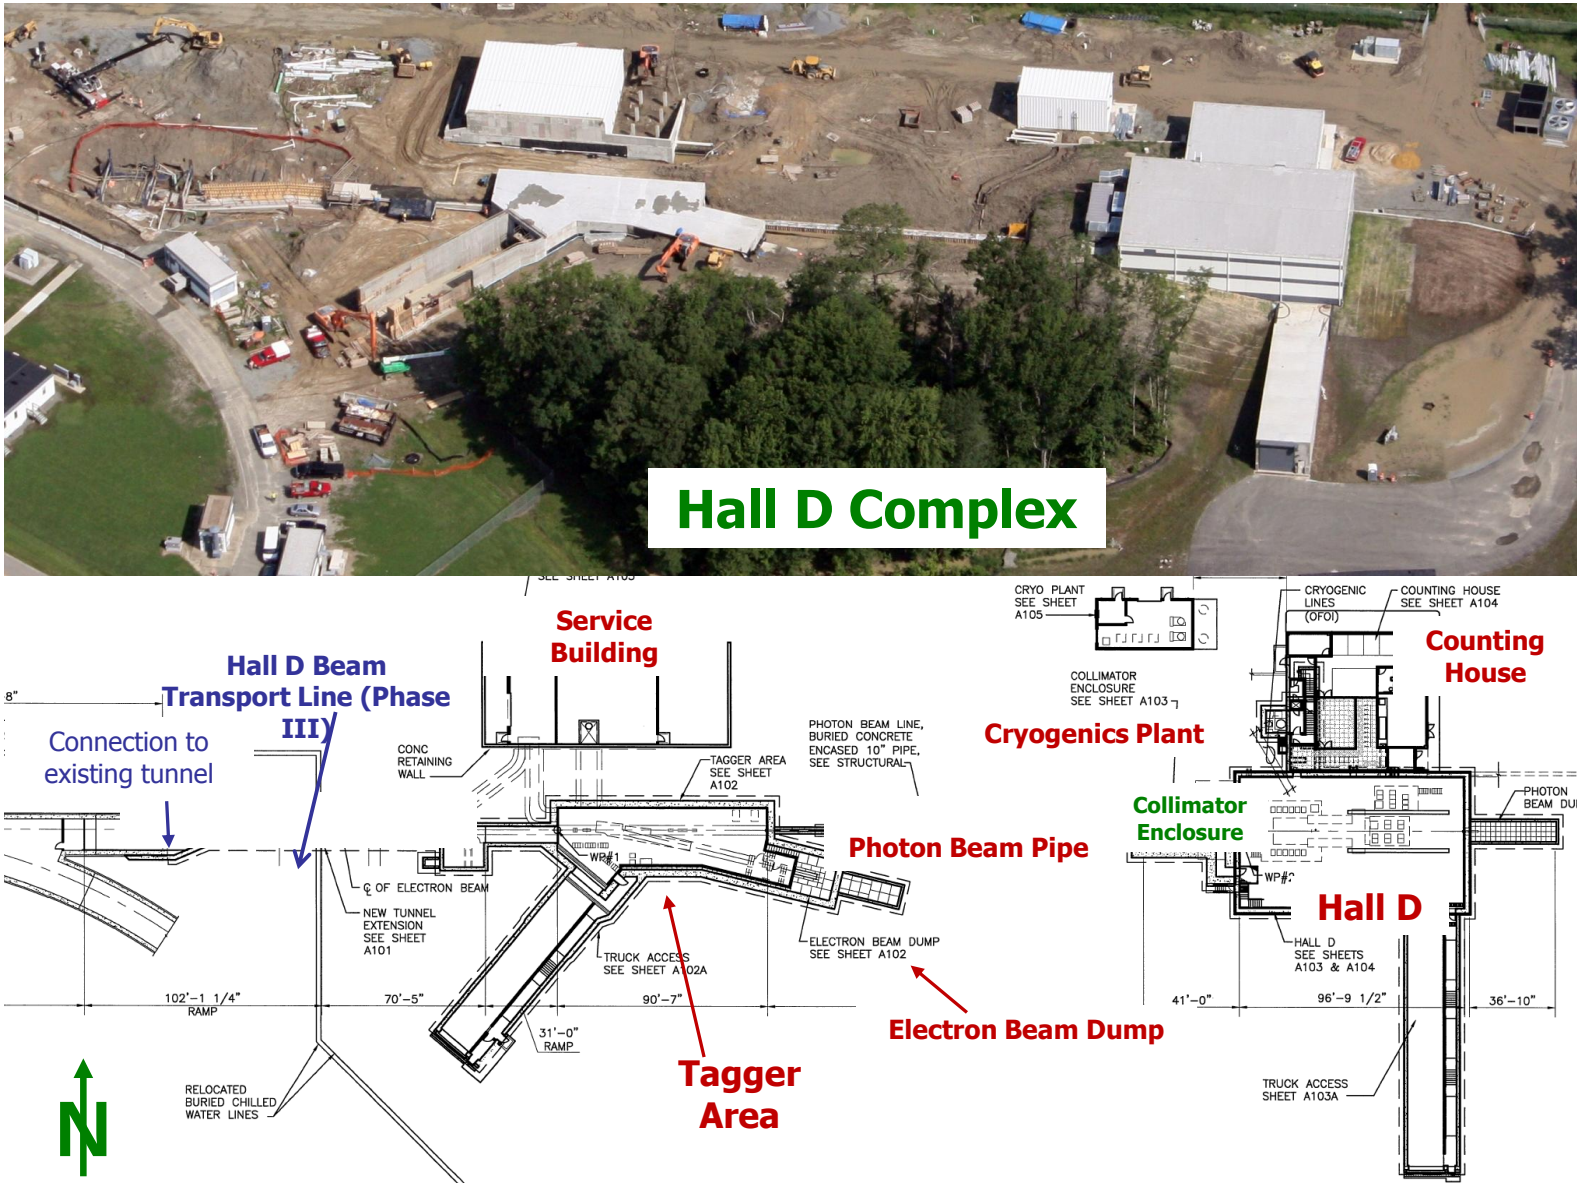
Hall D Complex
Service Building
Hall D Beam Transport Line (Phase III)
Connection to existing tunnel
CONC RETAINING WALL
TAGGER AREA SEE SHEET A102
PHOTON BEAM LINE, BURIED CONCRETE ENCASED 10" PIPE, SEE STRUCTURAL
Photon Beam Pipe
℄ OF ELECTRON BEAM
NEW TUNNEL EXTENSION SEE SHEET A101
TRUCK ACCESS SEE SHEET A102A
ELECTRON BEAM DUMP SEE SHEET A102
Electron Beam Dump
Tagger Area
102'-1 1/4" RAMP
70'-5"
90'-7"
31'-0" RAMP
RELOCATED BURIED CHILLED WATER LINES
CRYO PLANT SEE SHEET A105
CRYOGENIC LINES (OFOI)
COUNTING HOUSE SEE SHEET A104
Counting House
COLLIMATOR ENCLOSURE SEE SHEET A103
Cryogenics Plant
Collimator Enclosure
Hall D
HALL D SEE SHEETS A103 & A104
41'-0"
96'-9 1/2"
36'-10"
TRUCK ACCESS SHEET A103A