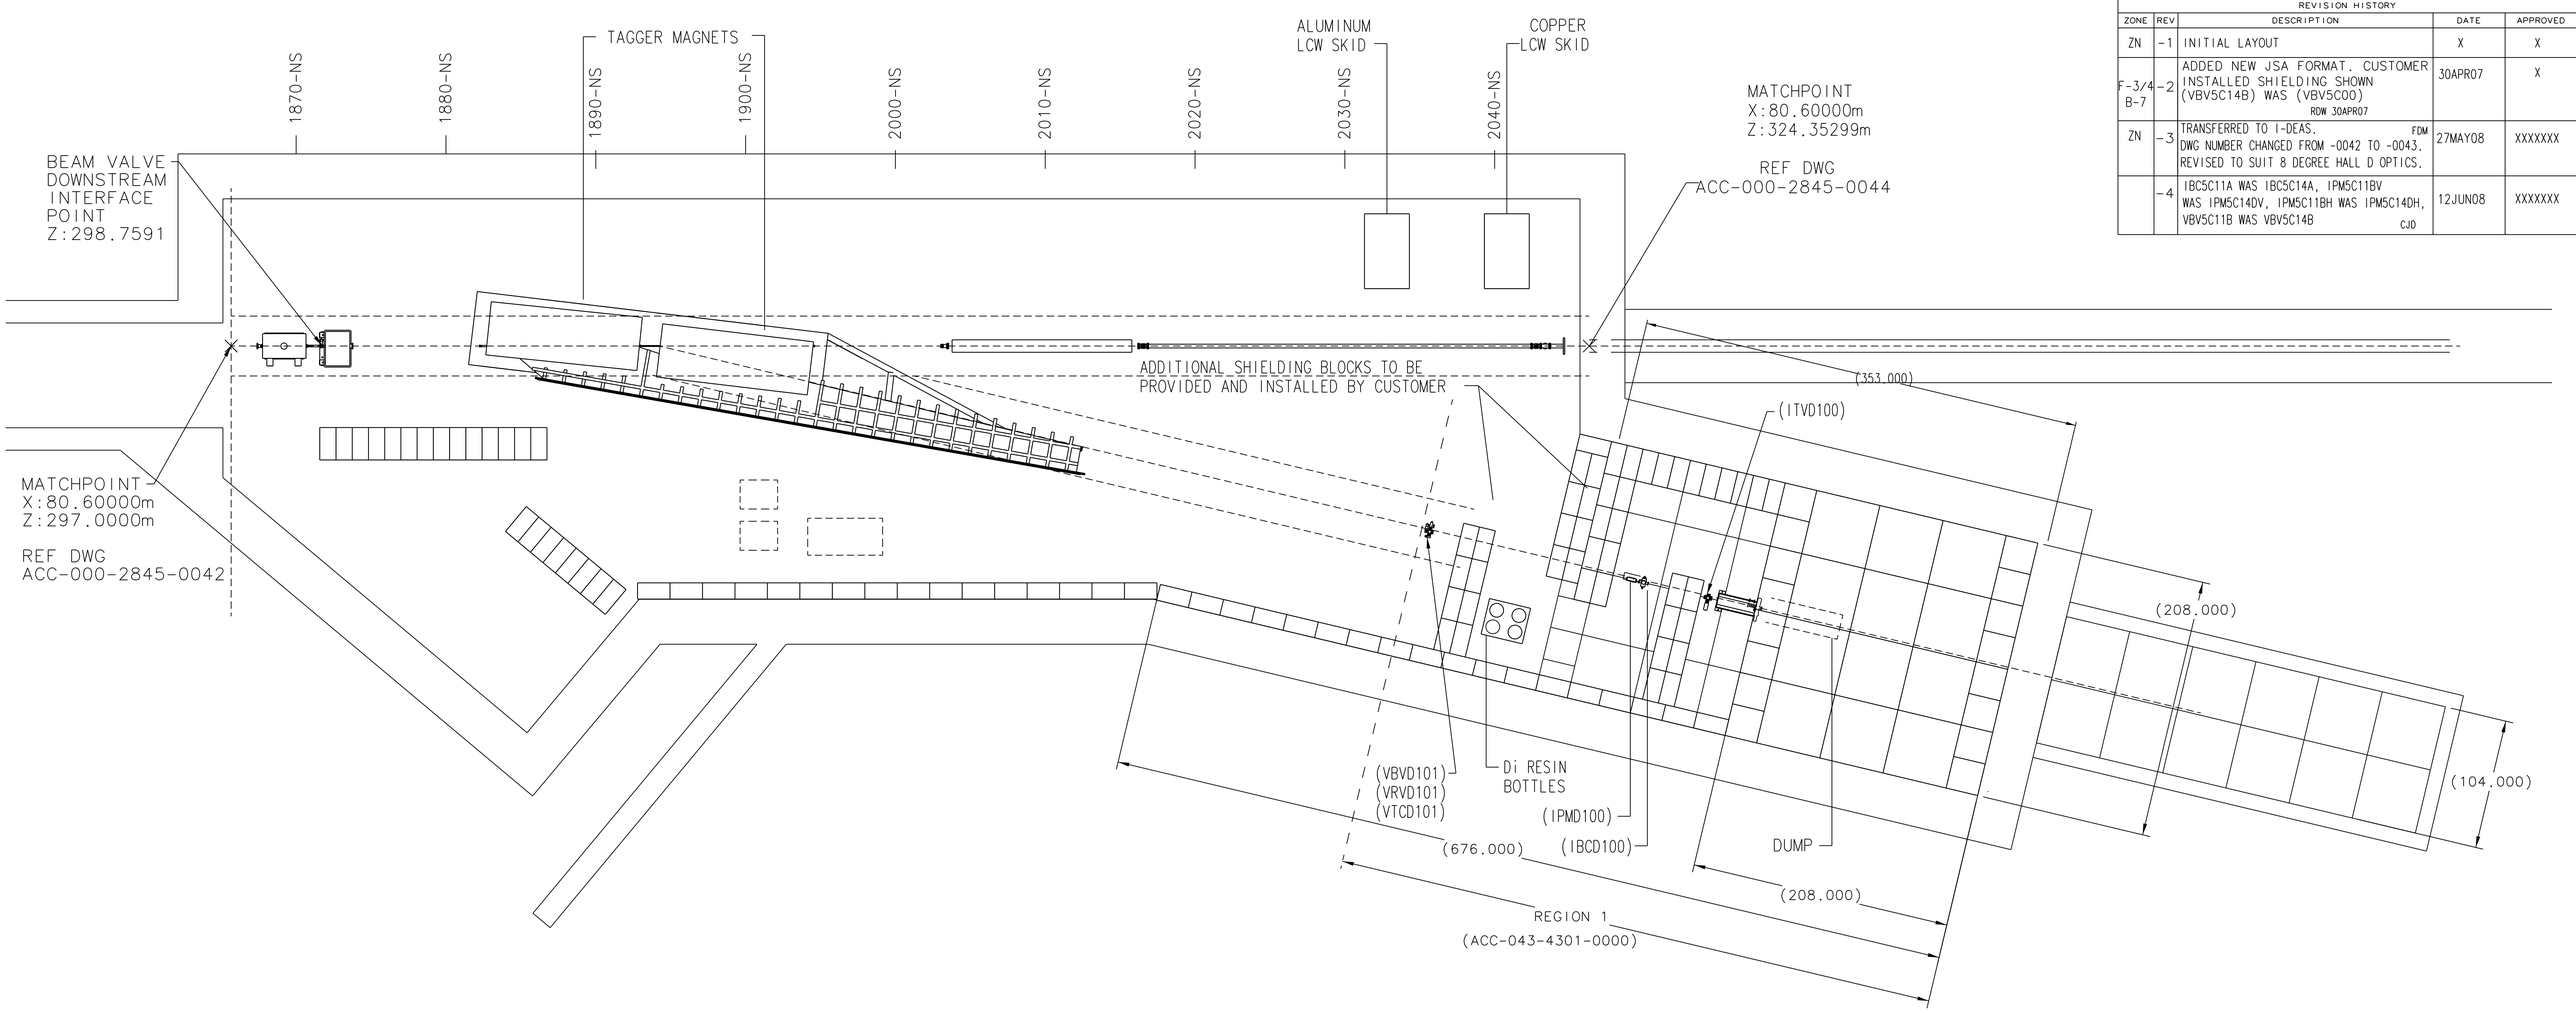

REVISION HISTORY

ZONE	REV	DESCRIPTION	DATE	APPROVED
ZN	-1	INITIAL LAYOUT	X	X
F-3/4 B-7	-2	ADDED NEW JSA FORMAT. CUSTOMER INSTALLED SHIELDING SHOWN (VBV5C14B) WAS (VBV5C00) RDW 30APR07	30APR07	X
ZN	-3	TRANSFERRED TO I-DEAS. FDM DWG NUMBER CHANGED FROM -0042 TO -0043. REVISED TO SUIT 8 DEGREE HALL D OPTICS.	27MAY08	XXXXXXX
	-4	IBC5C11A WAS IBC5C14A, IPM5C11BV WAS IPM5C14DV, IPM5C11BH WAS IPM5C14DH, VBV5C11B WAS VBV5C14B CJD	12JUN08	XXXXXXX